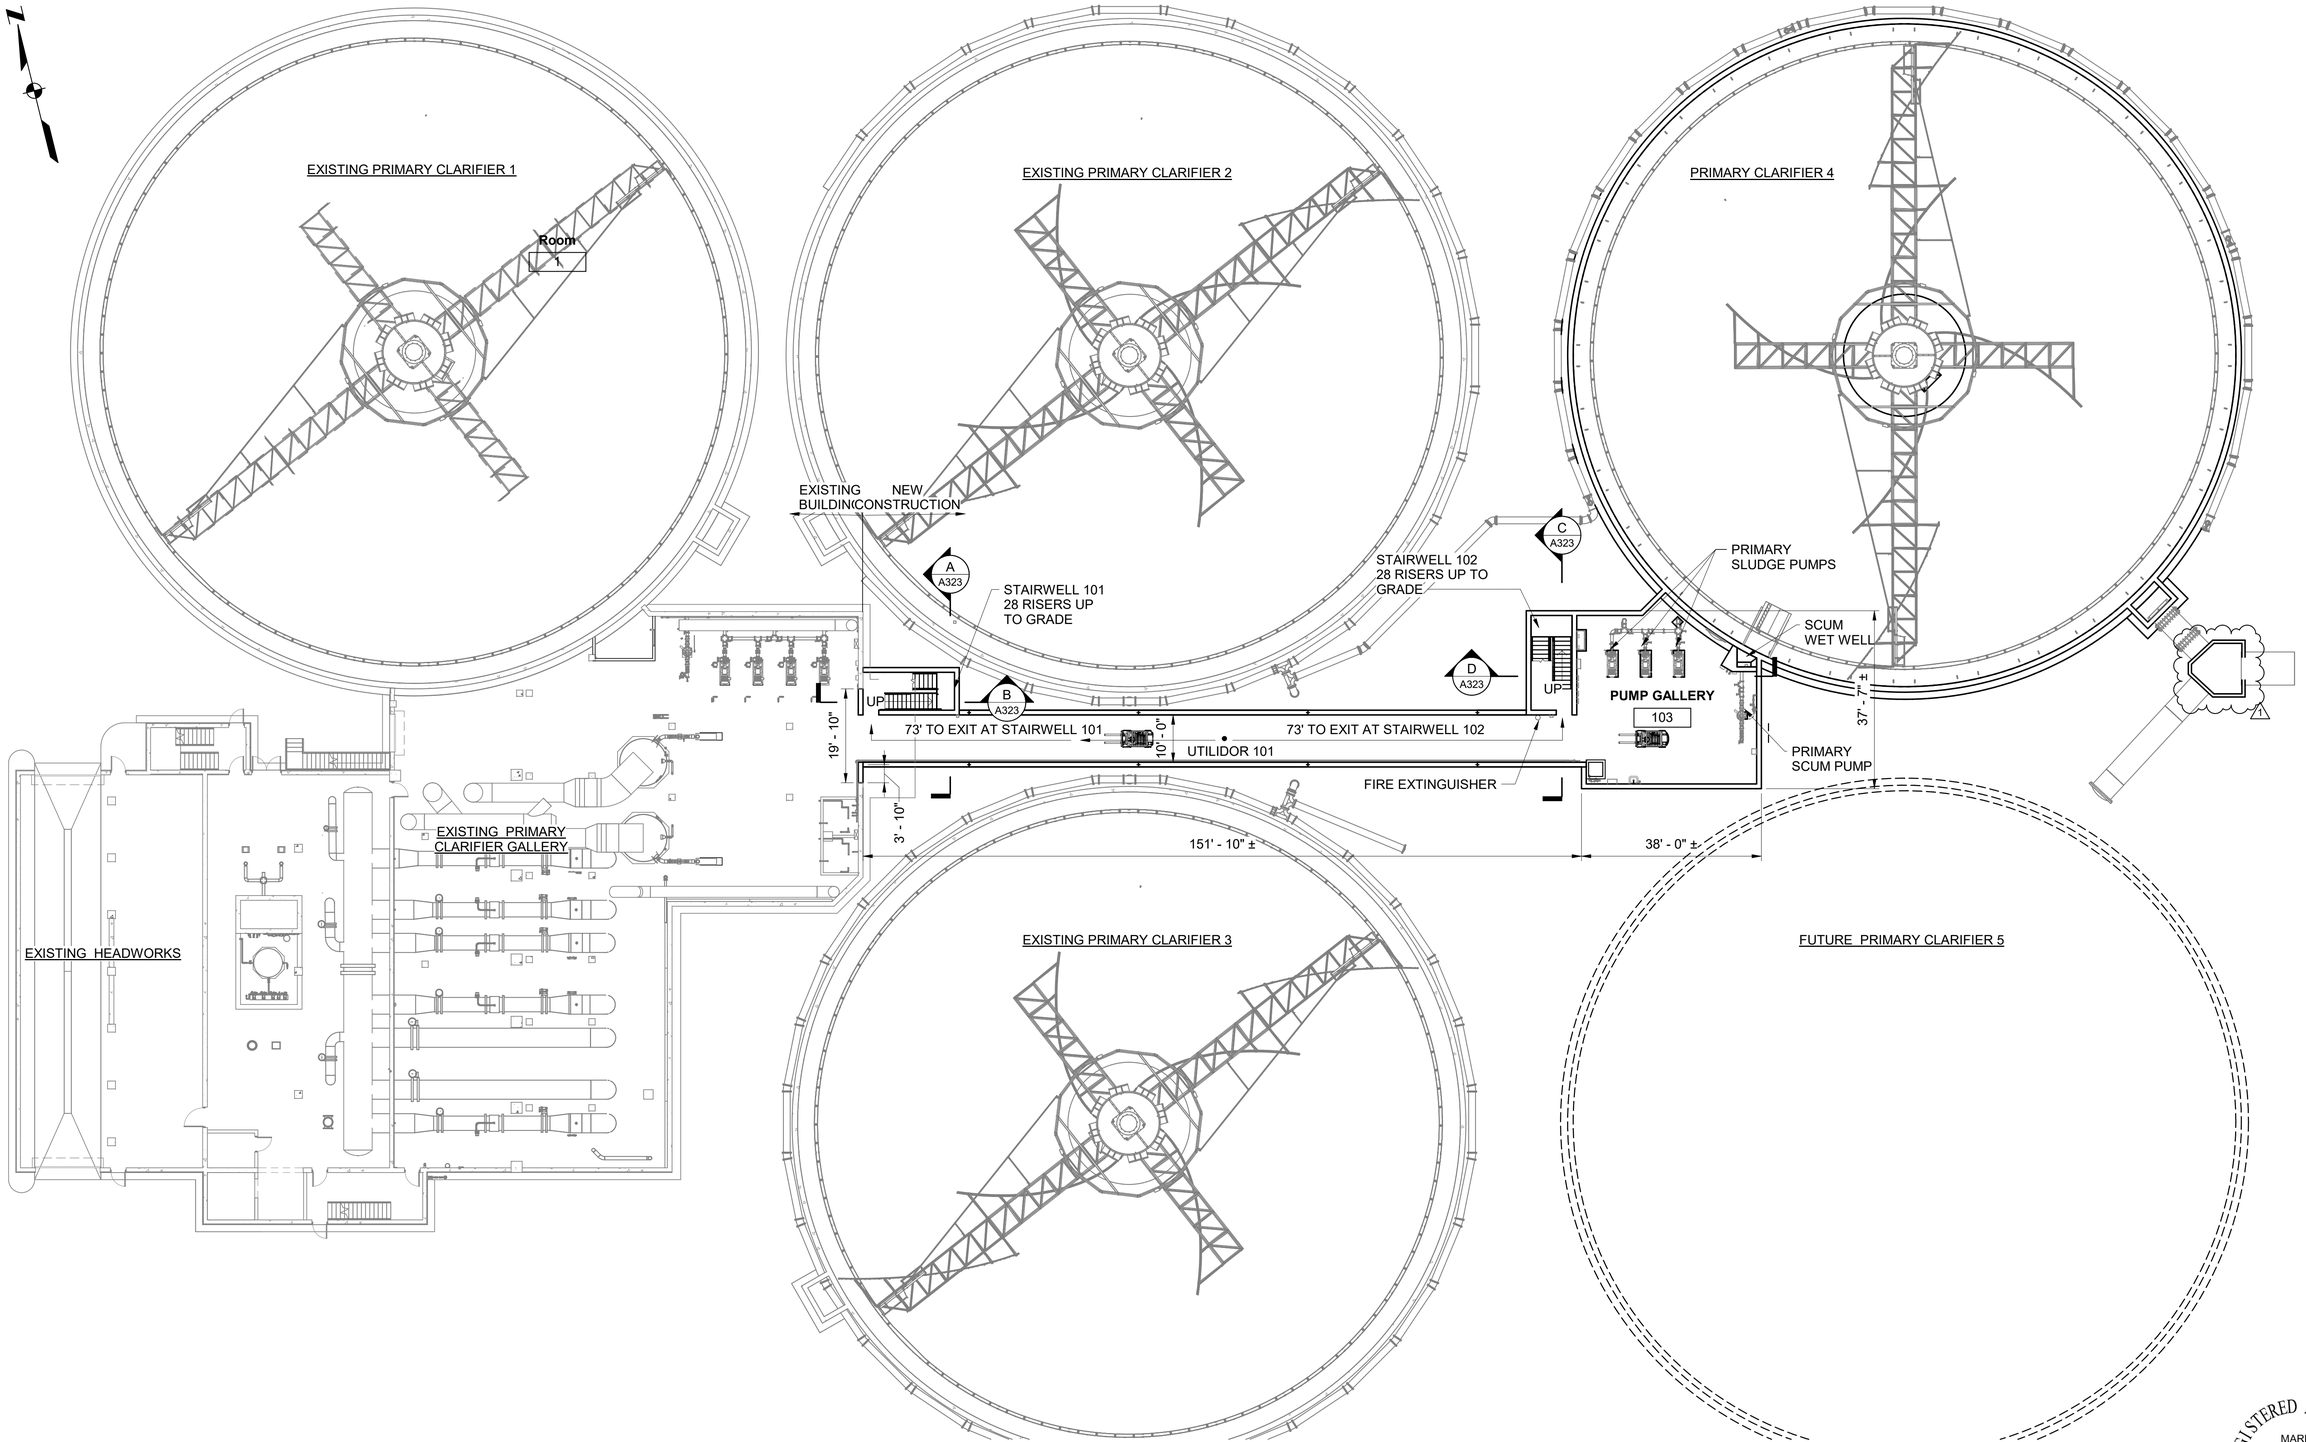

File: pw:\\kjce-pw.bentley.com:kjce-pw\Documents\Clients\Clean Water Services, County of WA\Projects\Rock Creek Primary Clarifier Final Design_1876008.13\10-Design\10.06-Drawings\Structural\Models\1876008.13-S-RC-CLAR.rvt
Plotted: 3/9/2023 11:49:10 AM By:

DRN: BB	ORIG DATE: AUGUST 2020	
DSN: MP	DWG #: G011	
CHK: CW	CAD FILE #:1876008.13-S-RC-CLAR.rvt	
APPD: MP	SCALE: 1/16" = 1'-0"	

THIS BAR IS ONE INCH WHEN DRAWING IS FULL SCALE.

REV #	DATE	DRN	APPD	DESCRIPTION
1	3/10/2023	BAM	MDH	ADDENDUM #1

Clean Water Services
2550 SW Hillsboro Hwy. Hillsboro, Oregon 97123-9379

PROJ NAME: ROCK CREEK AWWTF PRIMARY CLARIFIER NO. 4 TREATMENT EXPANSION
Kennedy Jenks

SHEET TITLE: GENERAL EGRESS PLAN

SHEET: 11 OF: 174
PLOT DATE: 2/6/23
PLC #: NA
CWS PROJ #: 7012

DWG #: G011

REGISTERED ARCHITECT
MARK PRESTON
DIGITALLY SIGNED
Federal Way, WA
ARI-11692
STATE OF OREGON
ENGR STAMP: EXPIRES: 12/31/24

100% SUBMITTAL
(FOR BID)