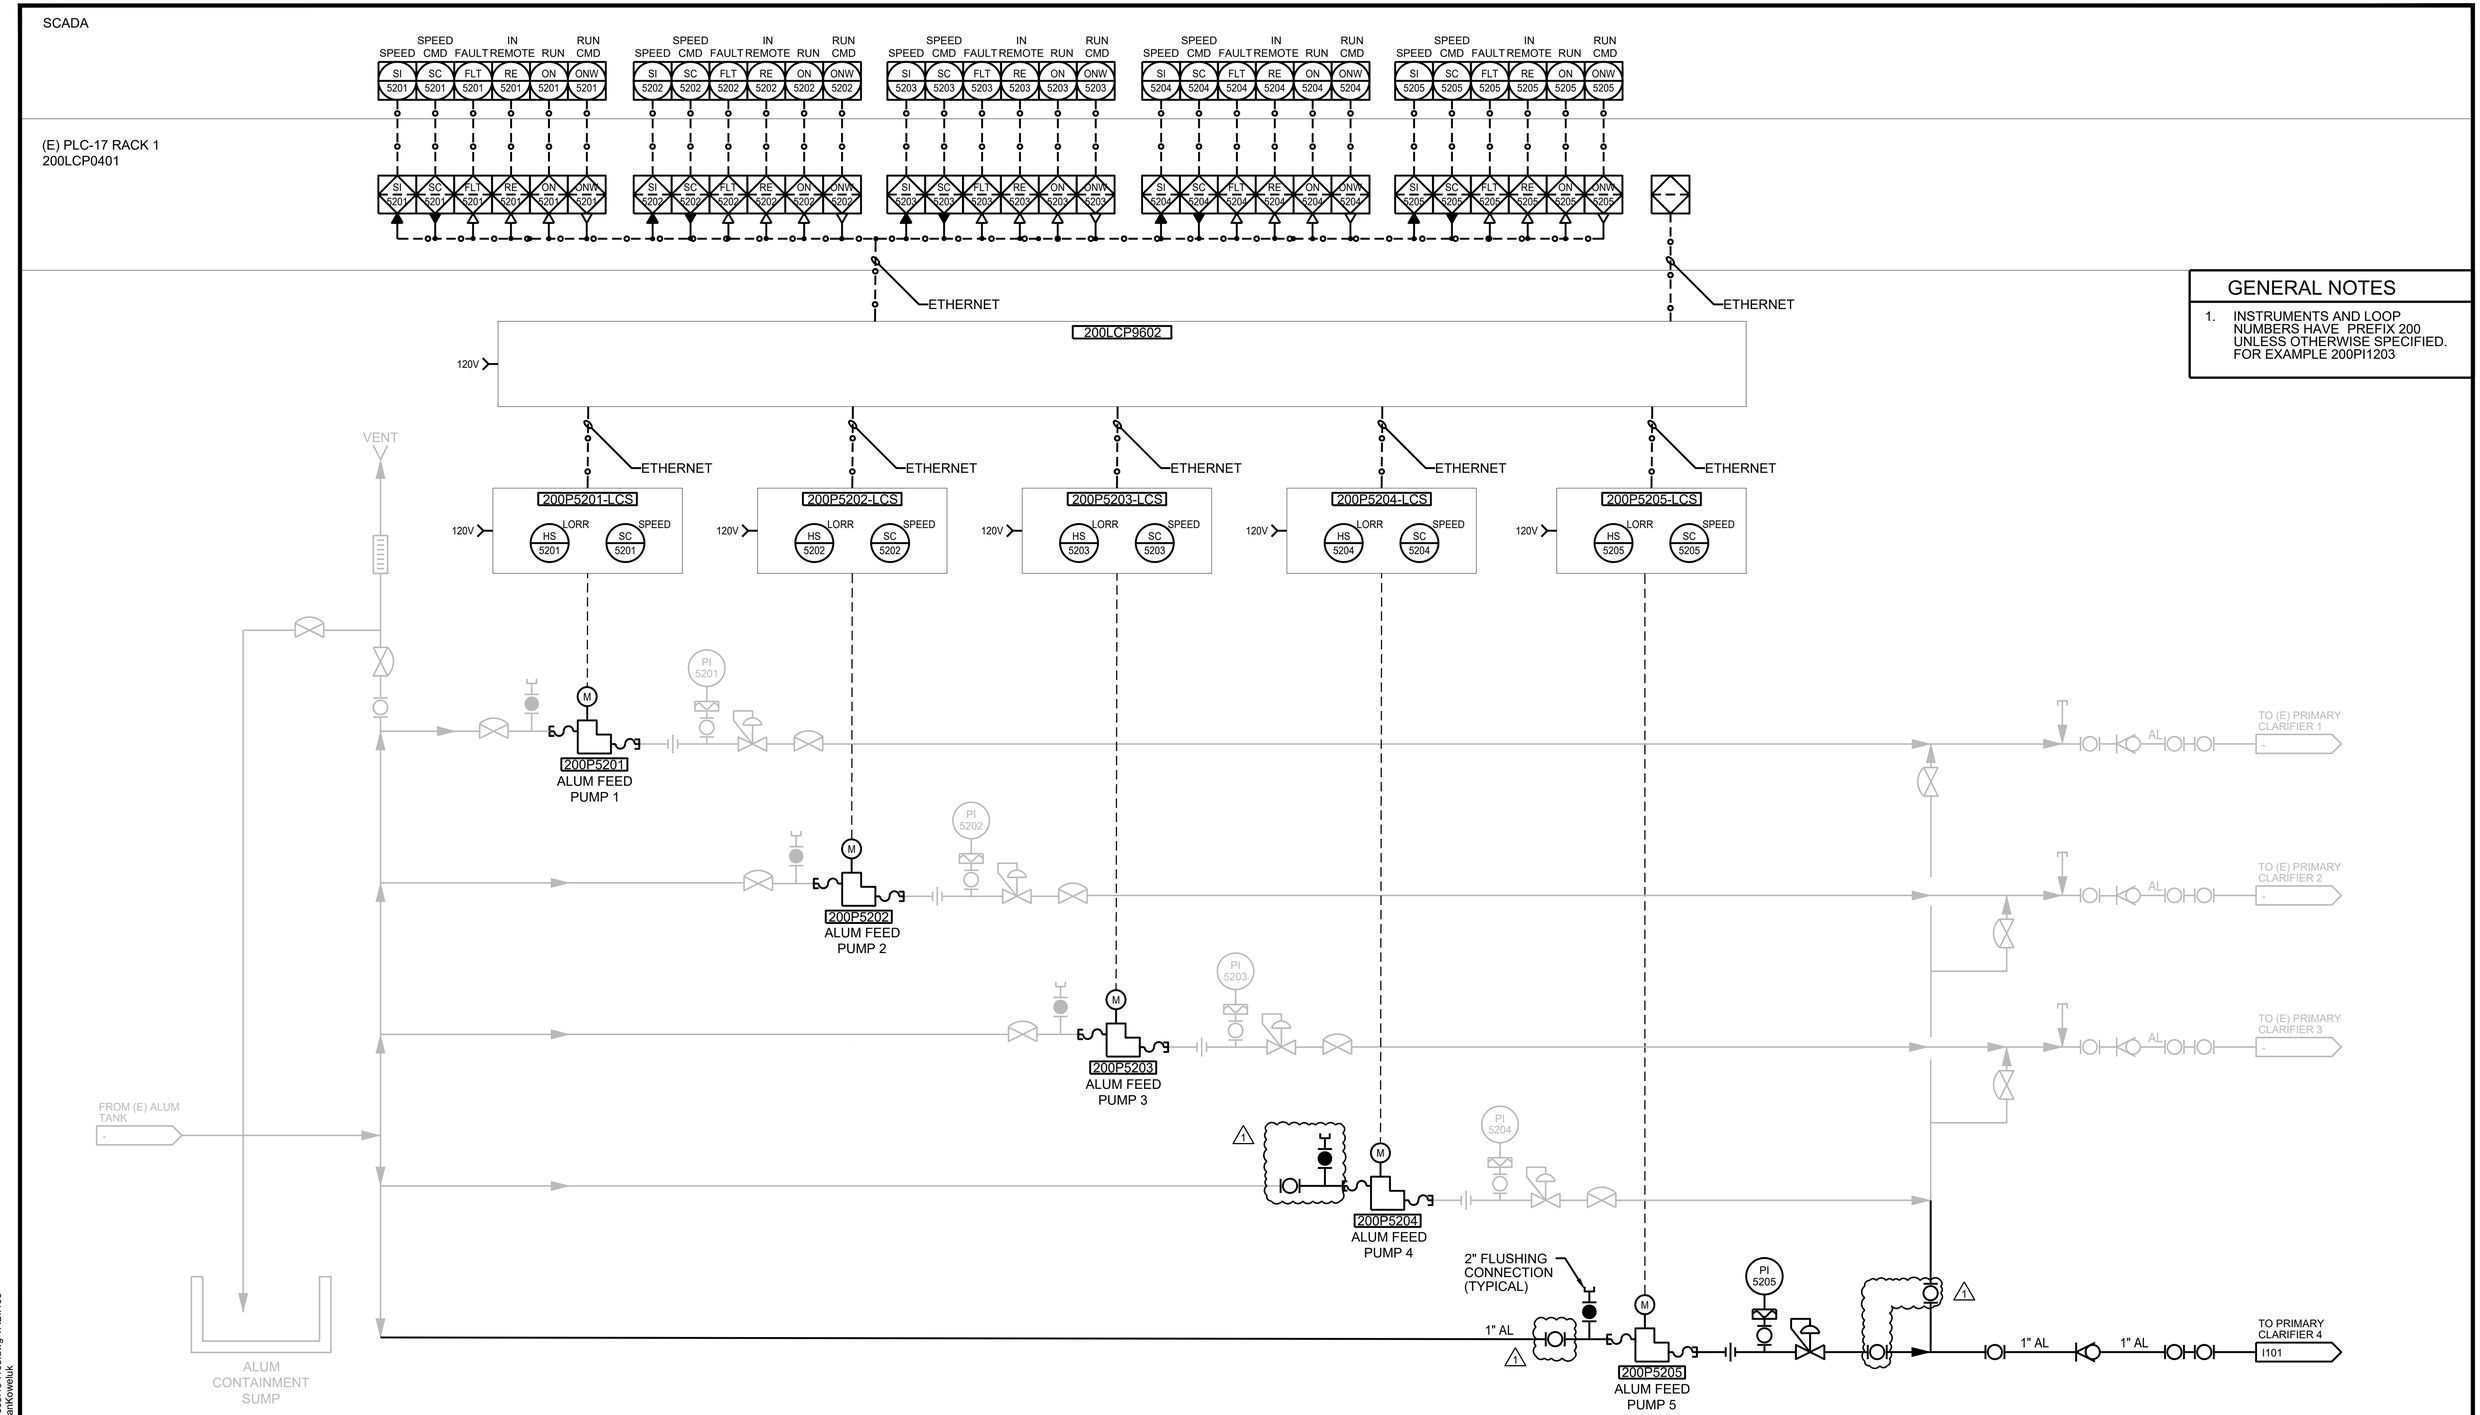

GENERAL NOTES

1. INSTRUMENTS AND LOOP NUMBERS HAVE PREFIX 200 UNLESS OTHERWISE SPECIFIED. FOR EXAMPLE 200PI1203

File: C:\bms\kjce-pw\d0177840\1876008.13-I105.dwg TAB:I105
Plotted: 3/8/23 at 4:55pm By: StephanKoweluk

DRN: RM	ORIG DATE: AUGUST 2020	THIS BAR IS ONE INCH WHEN DRAWING IS FULL SCALE.	
DSN: SAK	DWG #: I105		
CHK: LGR	CAD FILE #: 1876008.13-I105		
APPD: PEP	SCALE: AS NOTED		

REV #	DATE	DRN	APPD	DESCRIPTION
1	3/10/2023	SAK	JO	ADDENDUM #1

CleanWater Services
2550 SW Hillsboro Hwy. Hillsboro, Oregon 97123-9379

PROJ NAME: ROCK CREEK AWWTF PRIMARY CLARIFIER NO. 4 TREATMENT EXPANSION
KJ Kennedy Jenks

SHEET TITLE: INSTRUMENTATION CHEMICAL FEED PUMPING ALUM

SHEET: 134 OF: 174
PLOT DATE: 3/8/23
PLC #: N/A
CWS PROJ #: 7012

DWG #: I105

REGISTERED PROFESSIONAL ENGINEER 95094PE DIGITALLY SIGNED OREGON JUL 11, 2018 PAUL E. POST
ENGR STAMP: EXPIRES: 12/31/24

100% SUBMITTAL
(FOR BID)