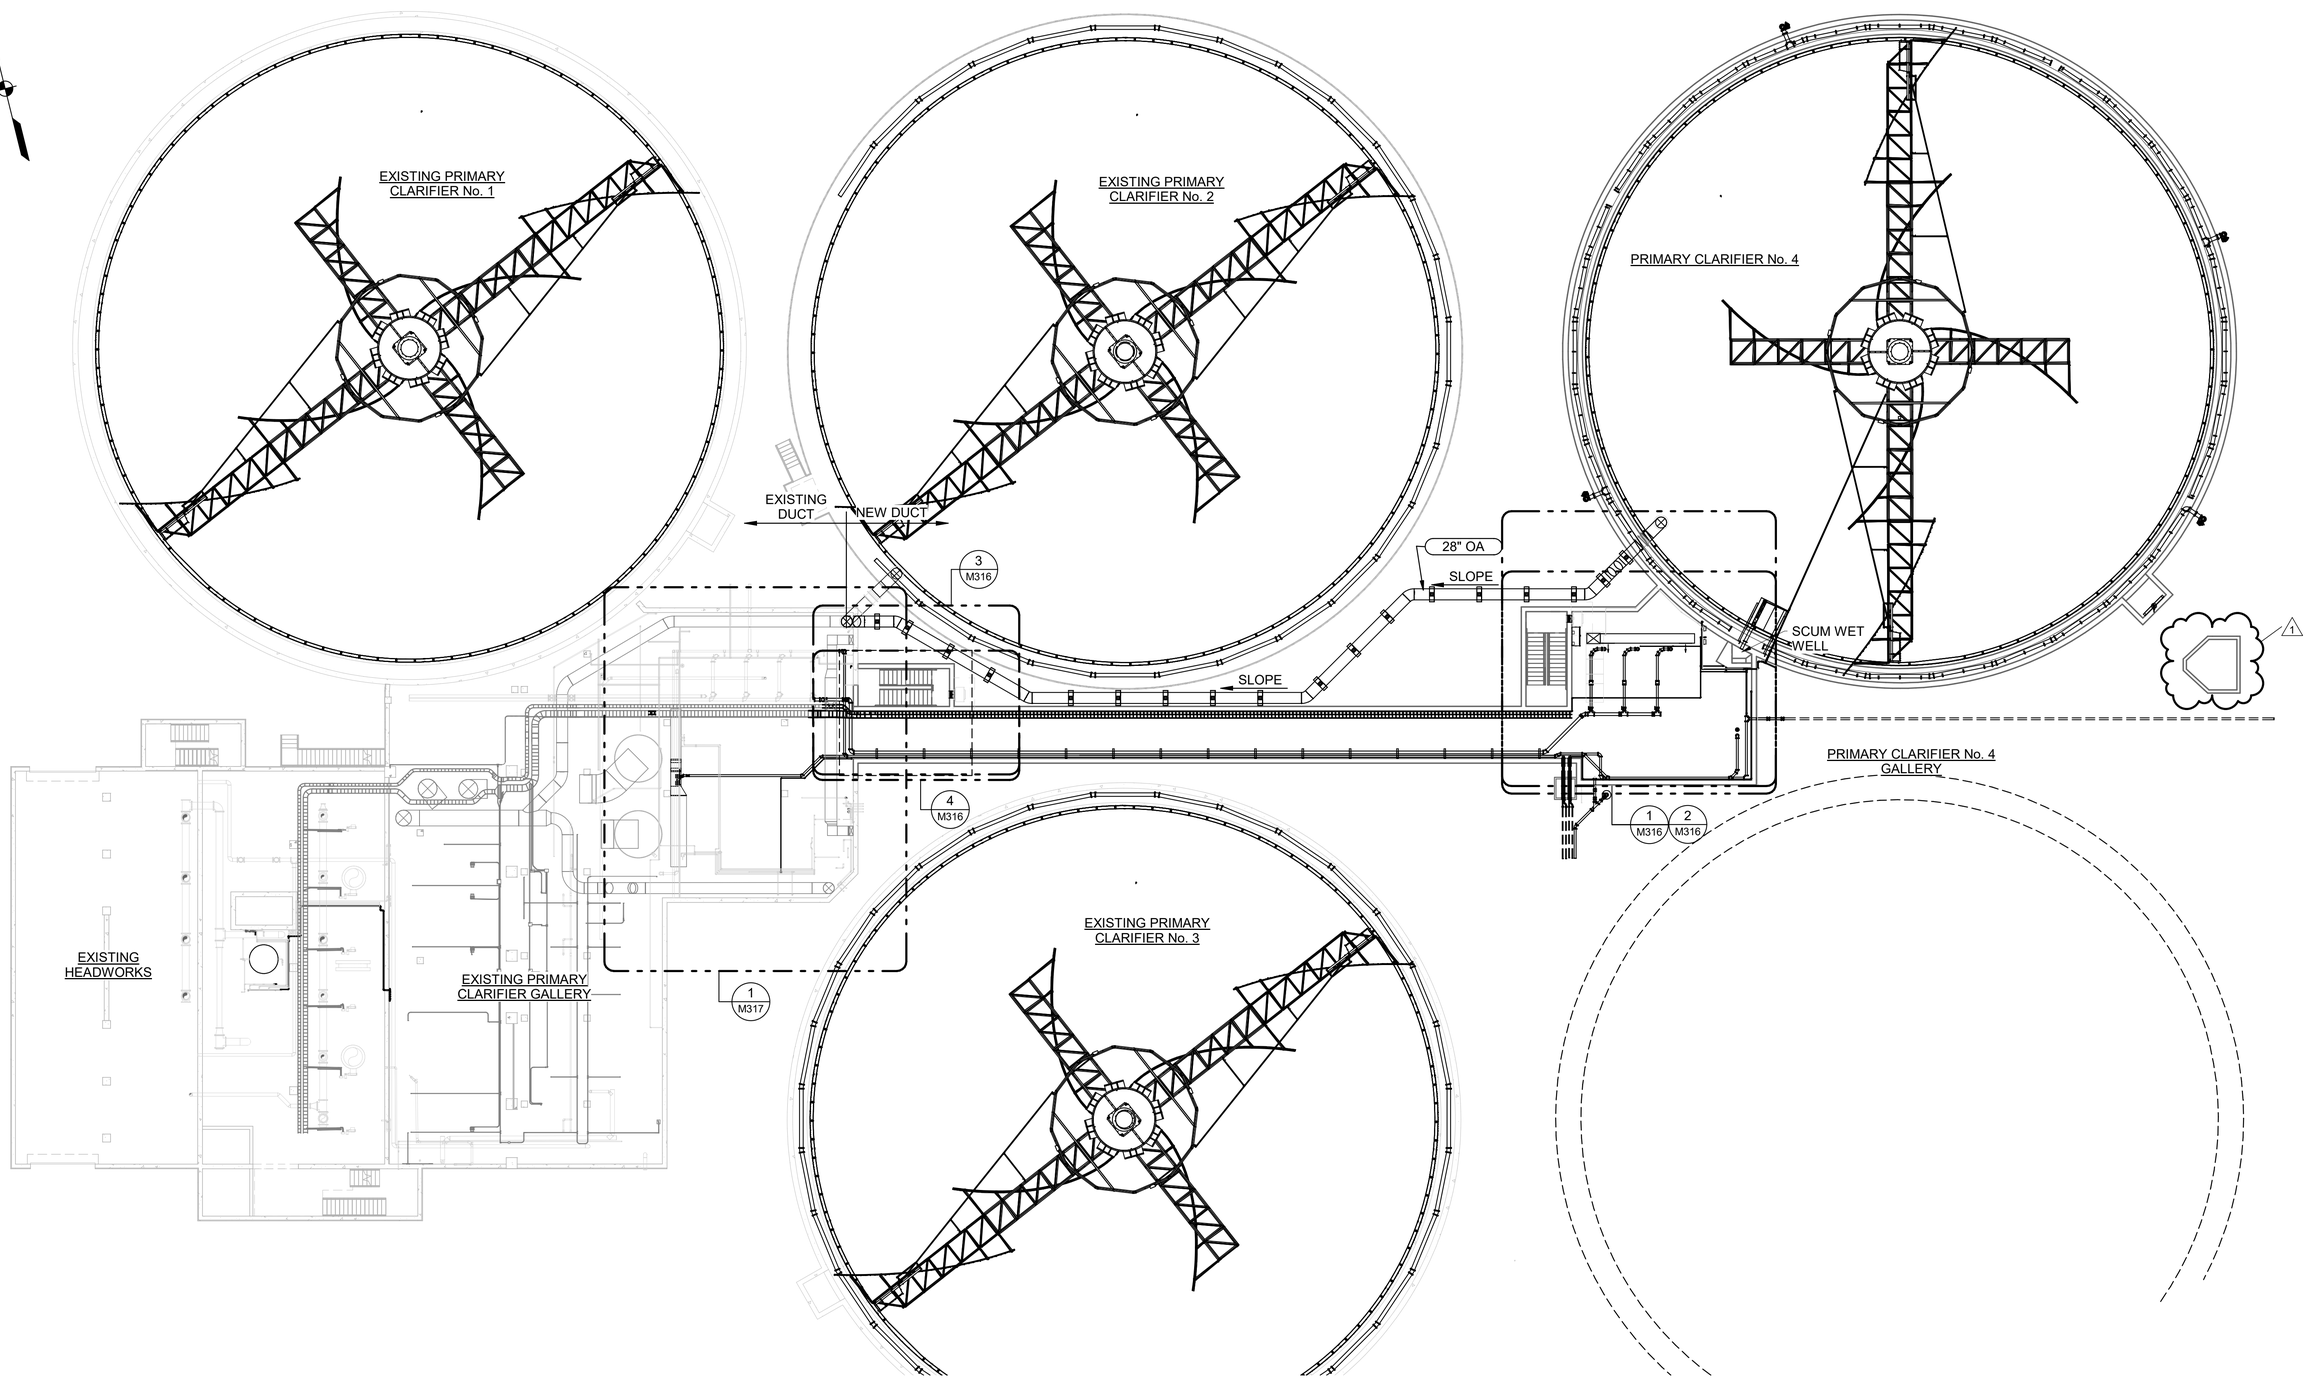

File: pw:\\kjce-pw.bentley.com:kjce-pw\Documents\Clients\Clean Water Services, County of WA\Projects\Rock Creek Primary Clarifier Final Design_1876008.13\10-Design\10.06-Drawings\Mechanical\Models\1876008.13-P-RC-CLAR.rvt
Plotted: 03/09/2023 8:58:21 AM By:

DRN: LMM	ORIG DATE: AUGUST 2020				
DSN: RR	DWG #: M315				
CHK: JF	CAD FILE #: 1876008.13-P-RC-CLAR.rvt				
APPD: Approver	SCALE: 1/16" = 1'-0"				
		1	3/10/2023	KRC	MDH	ADDENDUM #1
		REV #	DATE	DRN	APPD	DESCRIPTION

THIS BAR IS ONE INCH WHEN DRAWING IS FULL SCALE.

Clean Water Services
2550 SW Hillsboro Hwy. Hillsboro, Oregon 97123-9379

PROJ NAME:
ROCK CREEK AWWTF
PRIMARY CLARIFIER NO. 4
TREATMENT EXPANSION
Kennedy Jenks

SHEET TITLE:
MECHANICAL
HVAC AND ODOR CONTROL
OVERALL PLAN

SHEET: 118 OF: 174
PLOT DATE: 01/2023
PLC #: NA
CWS PROJ #: 7012

DWG #:
M315

REGISTERED PROFESSIONAL ENGINEER 81343PE DIGITALLY SIGNED OREGON MAY 13, 2008 RYAN PATRICK RAY

ENGR STAMP:
EXPIRES: 12/31/24

100% SUBMITTAL
(FOR BID)