GENERAL NOTES

1. ALUMINUM TRUSS COVER NOT SHOWN FOR CLARITY.

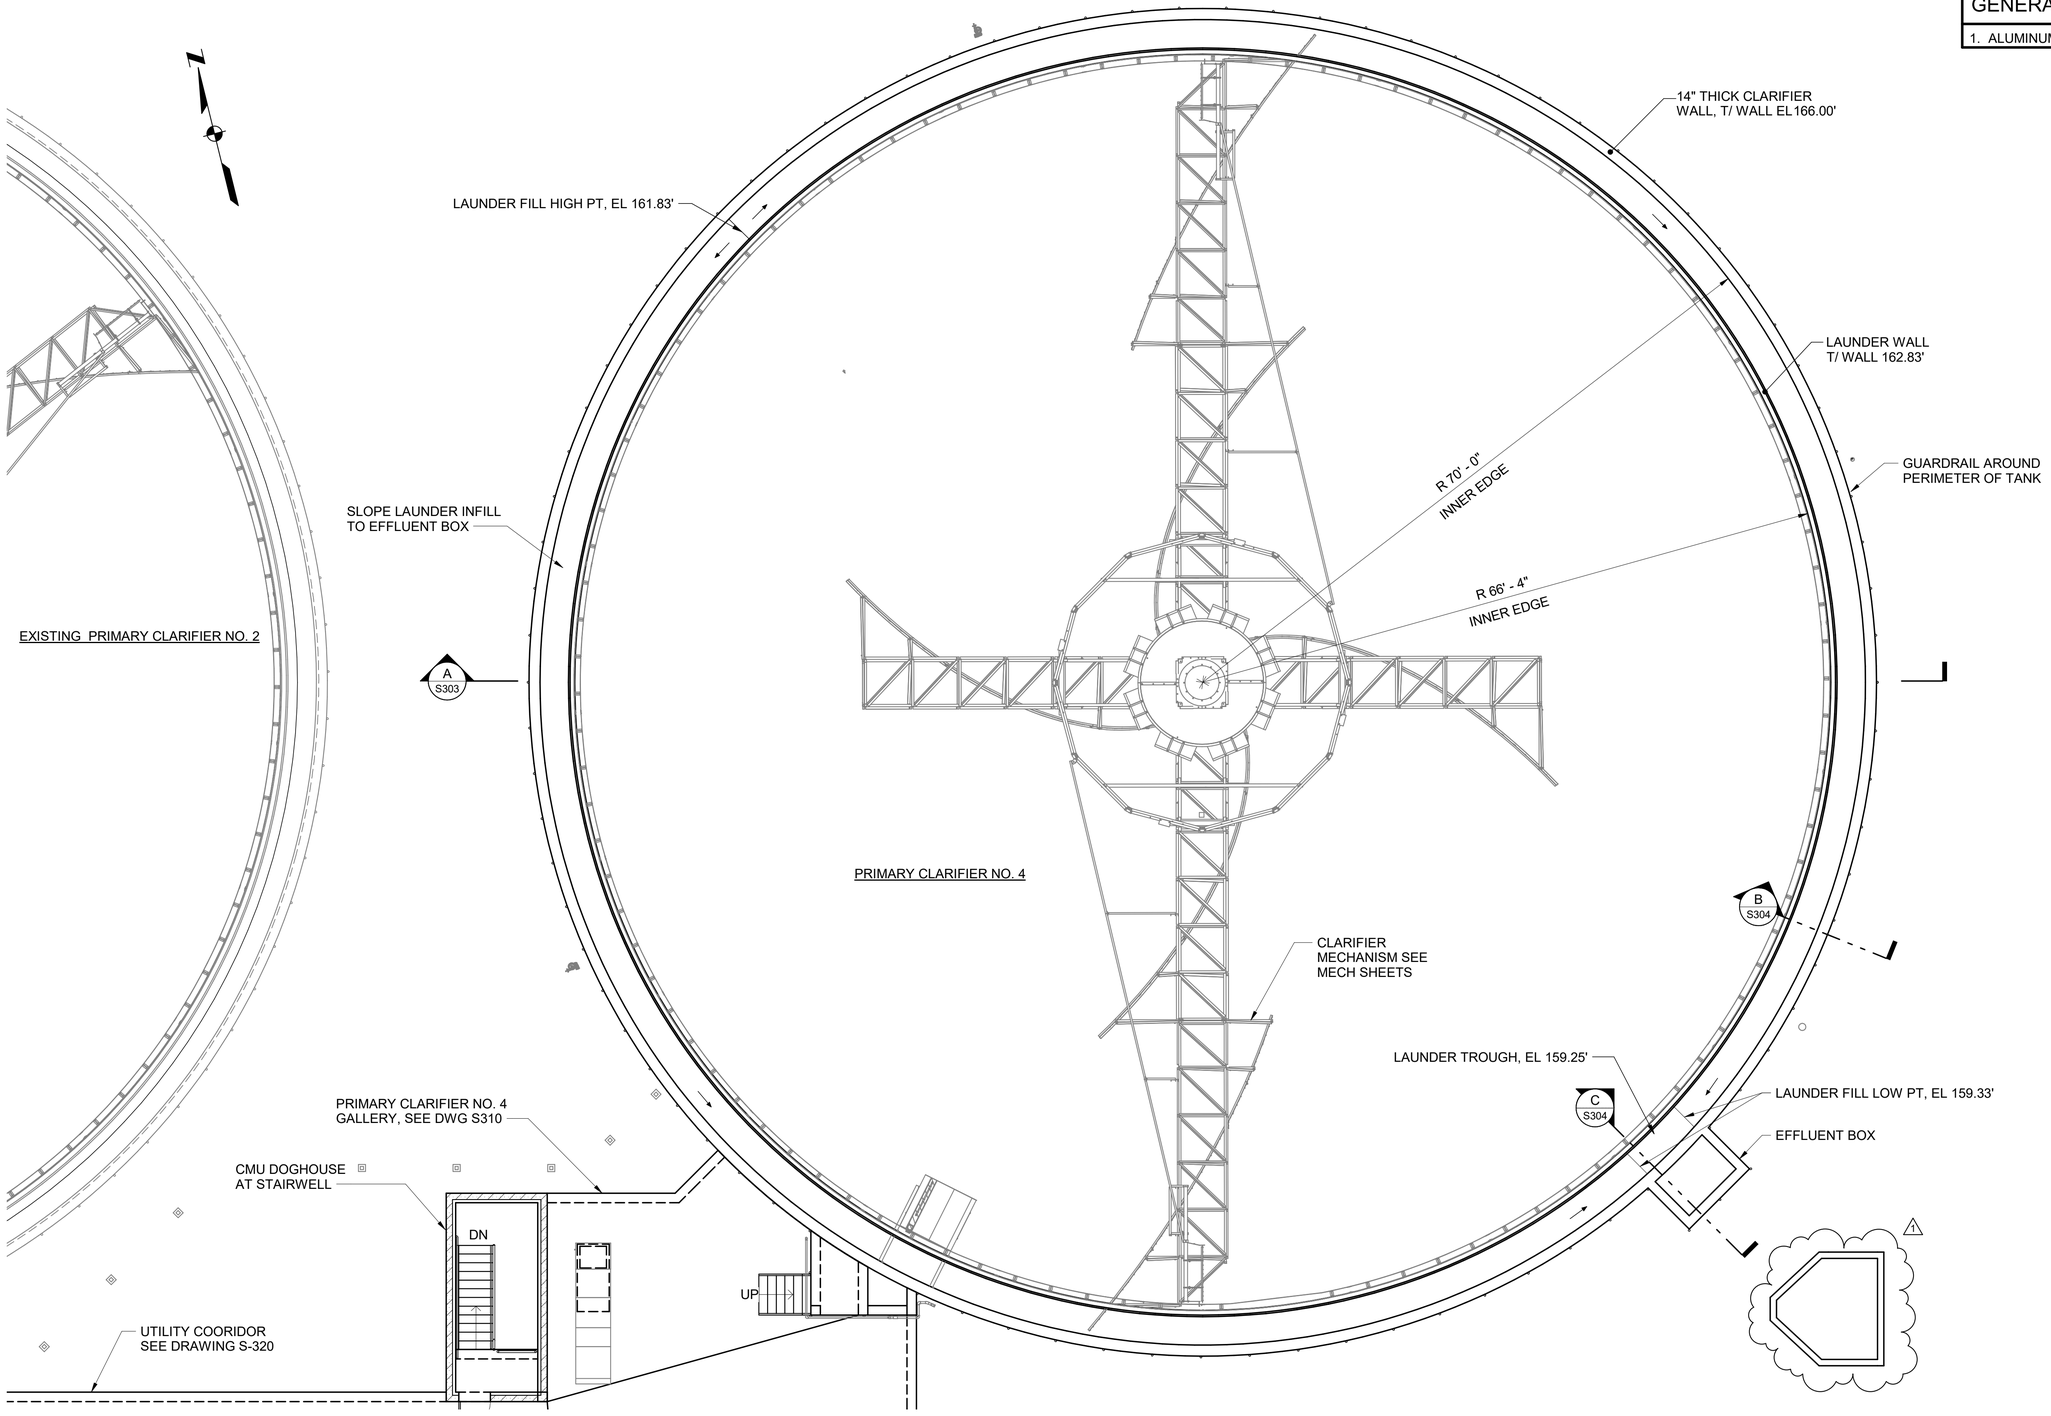

File: pw:\\kjce-pw.bentley.com:kjce-pw\Documents\Clients\Clean Water Services, County of WA\Projects\Rock Creek Primary Clarifier Final Design_1876008.13\10-Design\10.06-Drawings\Structural\Models\1876008.13-S-RC-CLAR.rvt
Plotted: 3/8/2023 7:54:44 PM By:

DRN: BB	ORIG DATE: AUGUST 2020	THIS BAR IS ONE INCH WHEN DRAWING IS FULL SCALE.	REV #	DATE	DRN	APPD	DESCRIPTION
DSN: JS	DWG #: S302						
CHK: JS	CAD FILE #:1876008.13-S-RC-CLAR.rvt						
APPD: JS	SCALE: 1/8" = 1'-0"		1	3/10/2023	ZS	MDH	ADDENDUM #1

CleanWater Services
2550 SW Hillsboro Hwy. Hillsboro, Oregon 97123-9379

PROJ NAME: ROCK CREEK AWWTF PRIMARY CLARIFIER NO. 4 TREATMENT EXPANSION
Kennedy Jenks

SHEET TITLE: STRUCTURAL PRIMARY CLARIFIER TOP PLAN

SHEET: 80 OF: 174
PLOT DATE: 2/6/23
PLC #: NA
CWS PROJ #: 7012

DWG #: S302

REGISTERED PROFESSIONAL ENGINEER 89742PE DIGITALLY SIGNED OREGON JAN 15, 2015 JAKE SALTER
ENGR STAMP: EXPIRES: 6/30/24

100% SUBMITTAL
(FOR BID)